*SCHEDULE IS ESTIMATED AND SUBJECT TO CHANGE BASED ON WEATHER AND OTHER FACTORS THAT COULD IMPACT CONSTRUCTION.

MICHIGAN AVENUE
2024 PROJECTED CONSTRUCTION SCHEDULE

N

PHASE 3 - AUGUST 10TH, 2024 TO NOVEMBER 15TH, 2024

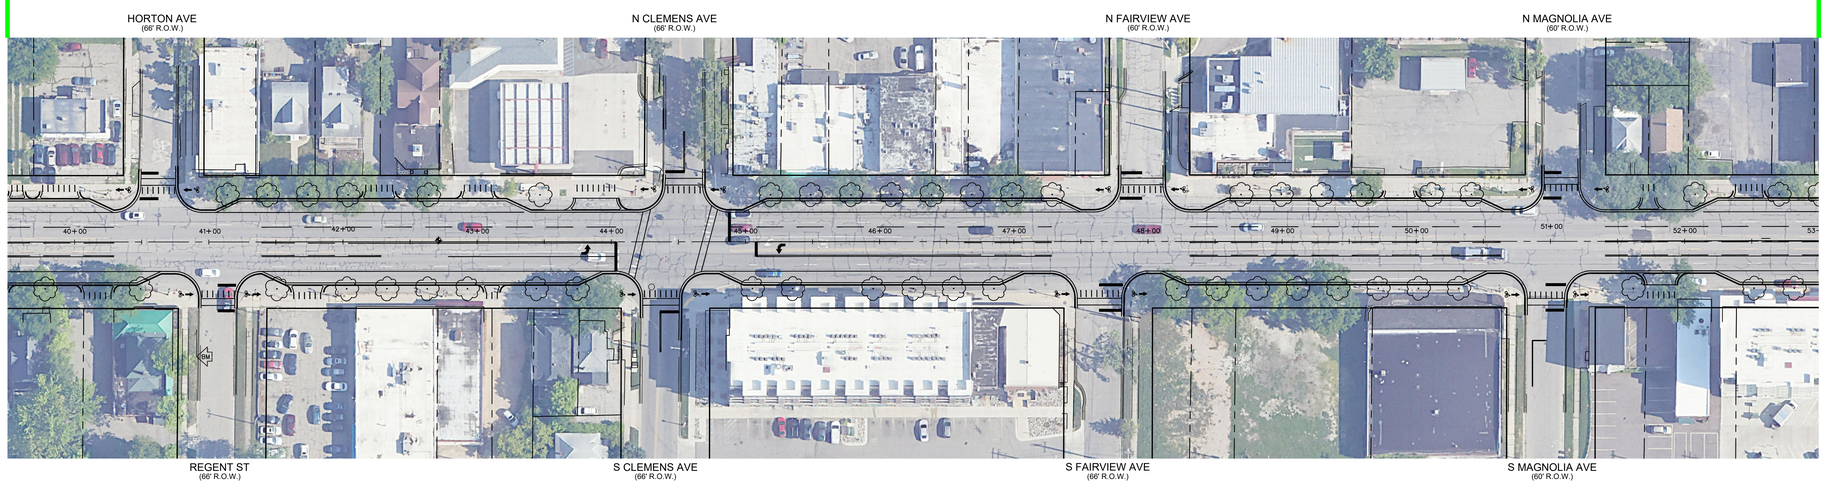

PHASE 2 - MAY 28TH, 2024 TO AUGUST 10TH, 2024

PHASE 1 - APRIL 1ST, 2024 TO MAY 31ST, 2024

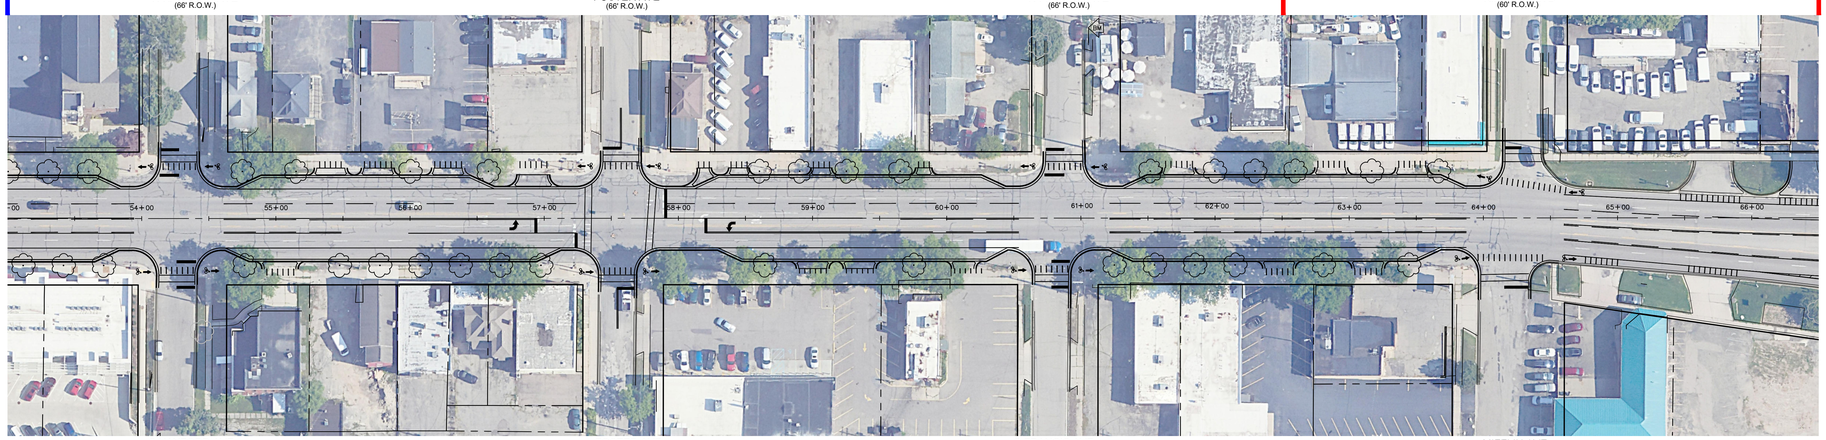

PHASE 1 - APRIL 1ST, 2024 TO MAY 31ST, 2024

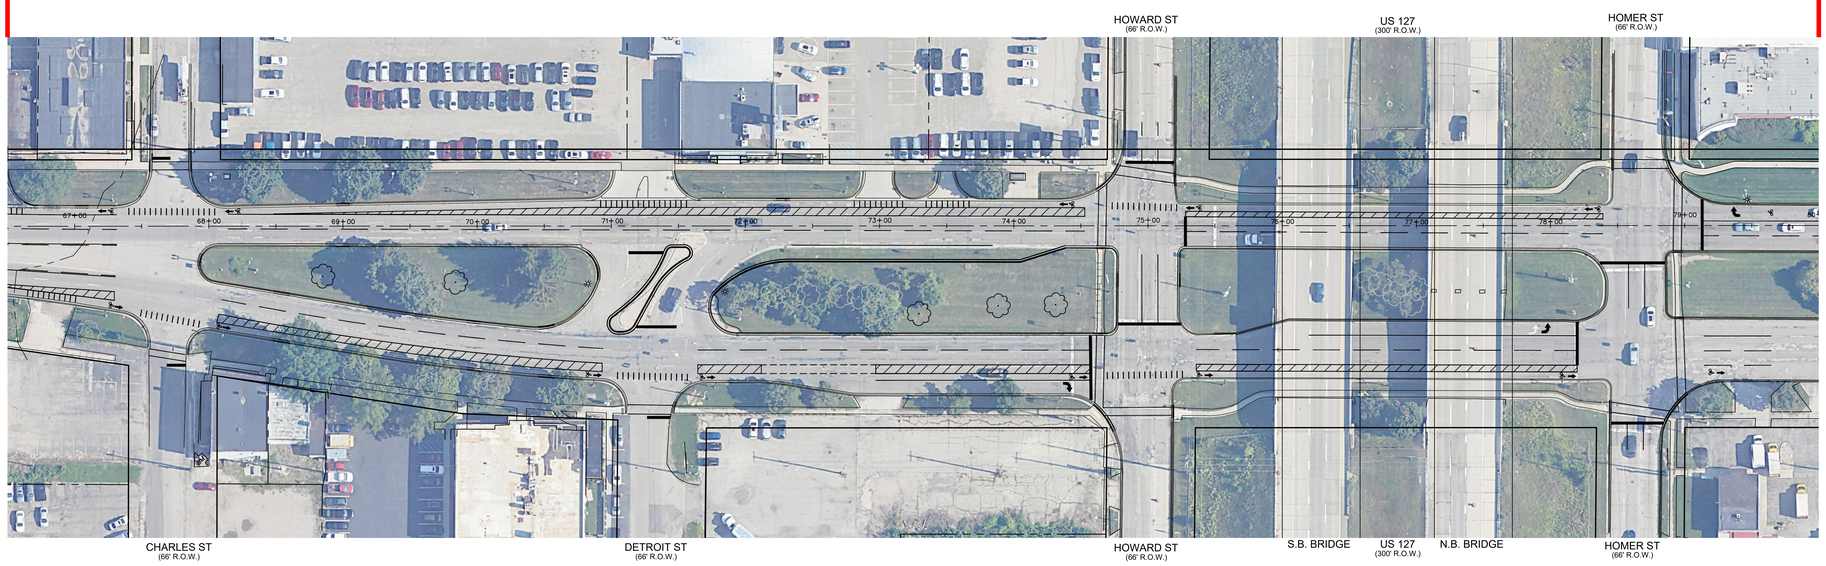

PU22642.00 Lansing - Michigan Avenue STP 0922-24(CAC)(B) - Construction Drawings\Roadway\08-16-2023\2023-08-16_22642_Landscaping and Marking.dwg, 3/5/2024 7:28:08 AM, DWG To PDF.pc3

*SCHEDULE IS ESTIMATED AND SUBJECT TO CHANGE BASED ON WEATHER AND OTHER FACTORS THAT COULD IMPACT CONSTRUCTION.

MICHIGAN AVENUE
2025 PROJECTED CONSTRUCTION SCHEDULE

PHASE 5 - JULY 7TH, 2025 TO SEPTEMBER 20TH, 2025

N

PHASE 6 - SEPTEMBER 20TH, 2025 TO OCTOBER 17TH, 2025

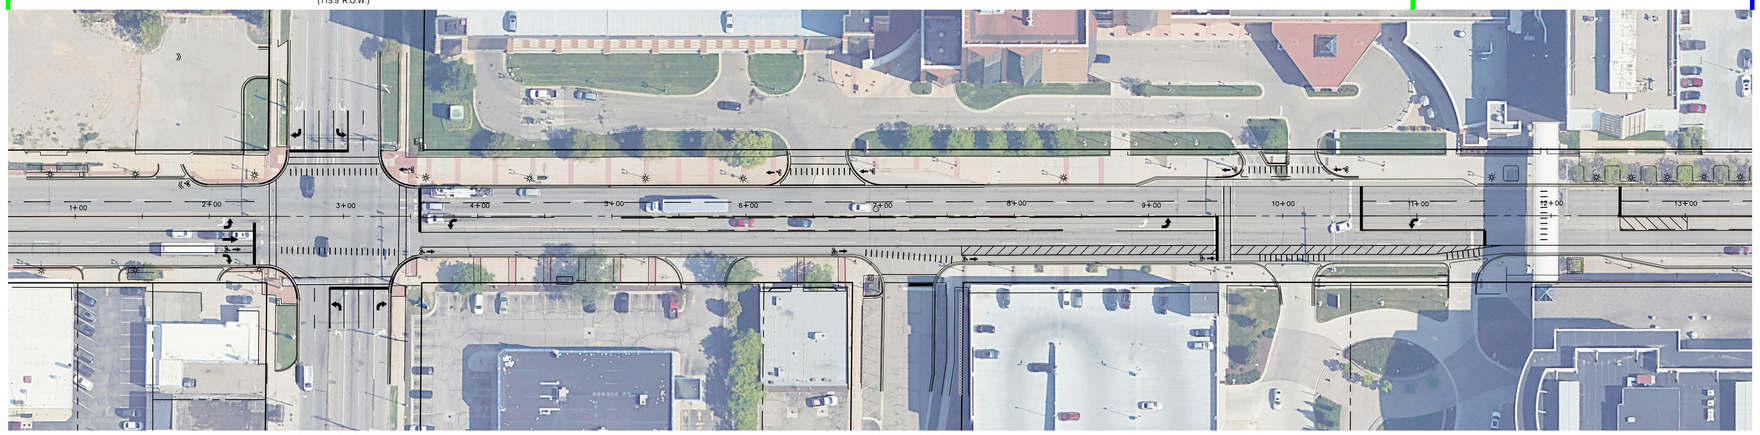

PHASE 5 - JULY 7TH, 2025 TO SEPTEMBER 20TH, 2025

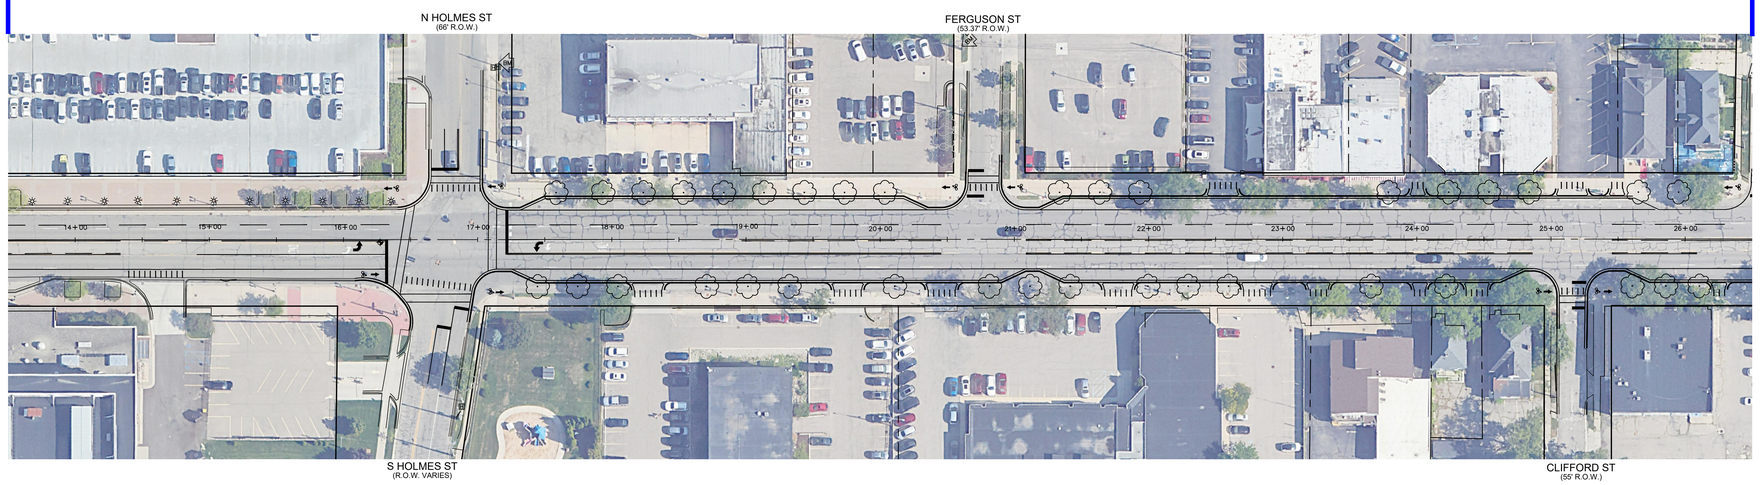

PHASE 5 - JULY 7TH, 2025 TO SEPTEMBER 20TH, 2025
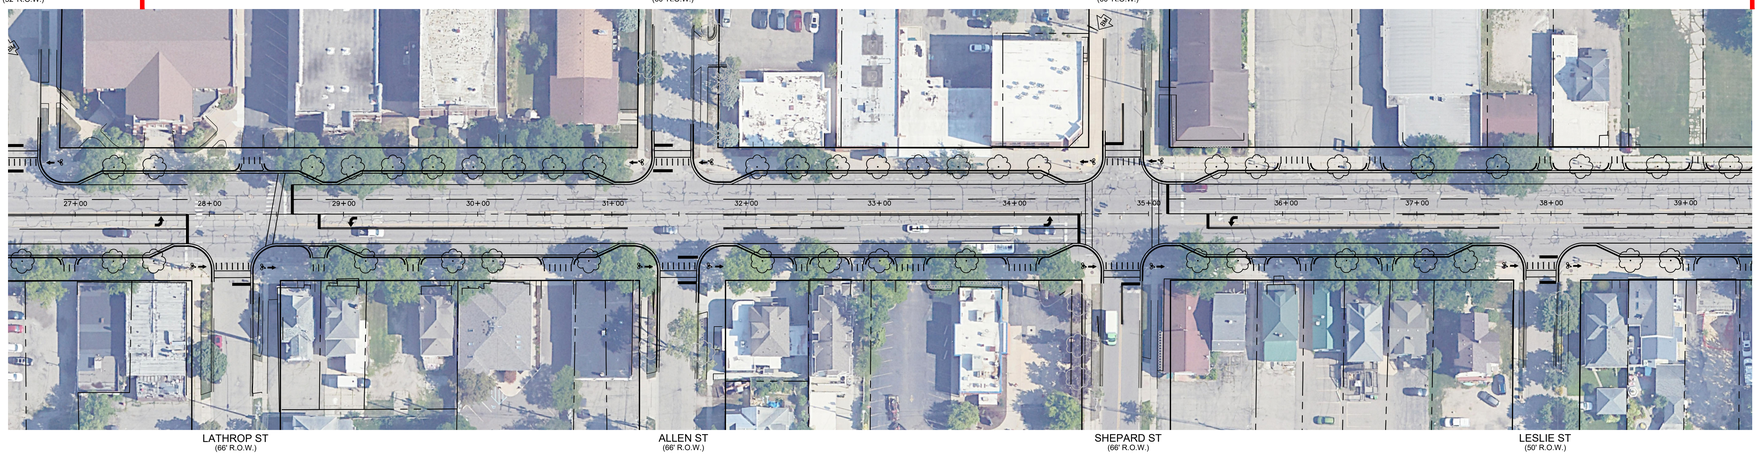
PHASE 4 - MARCH 24TH, 2025 TO JULY 2ND, 2025